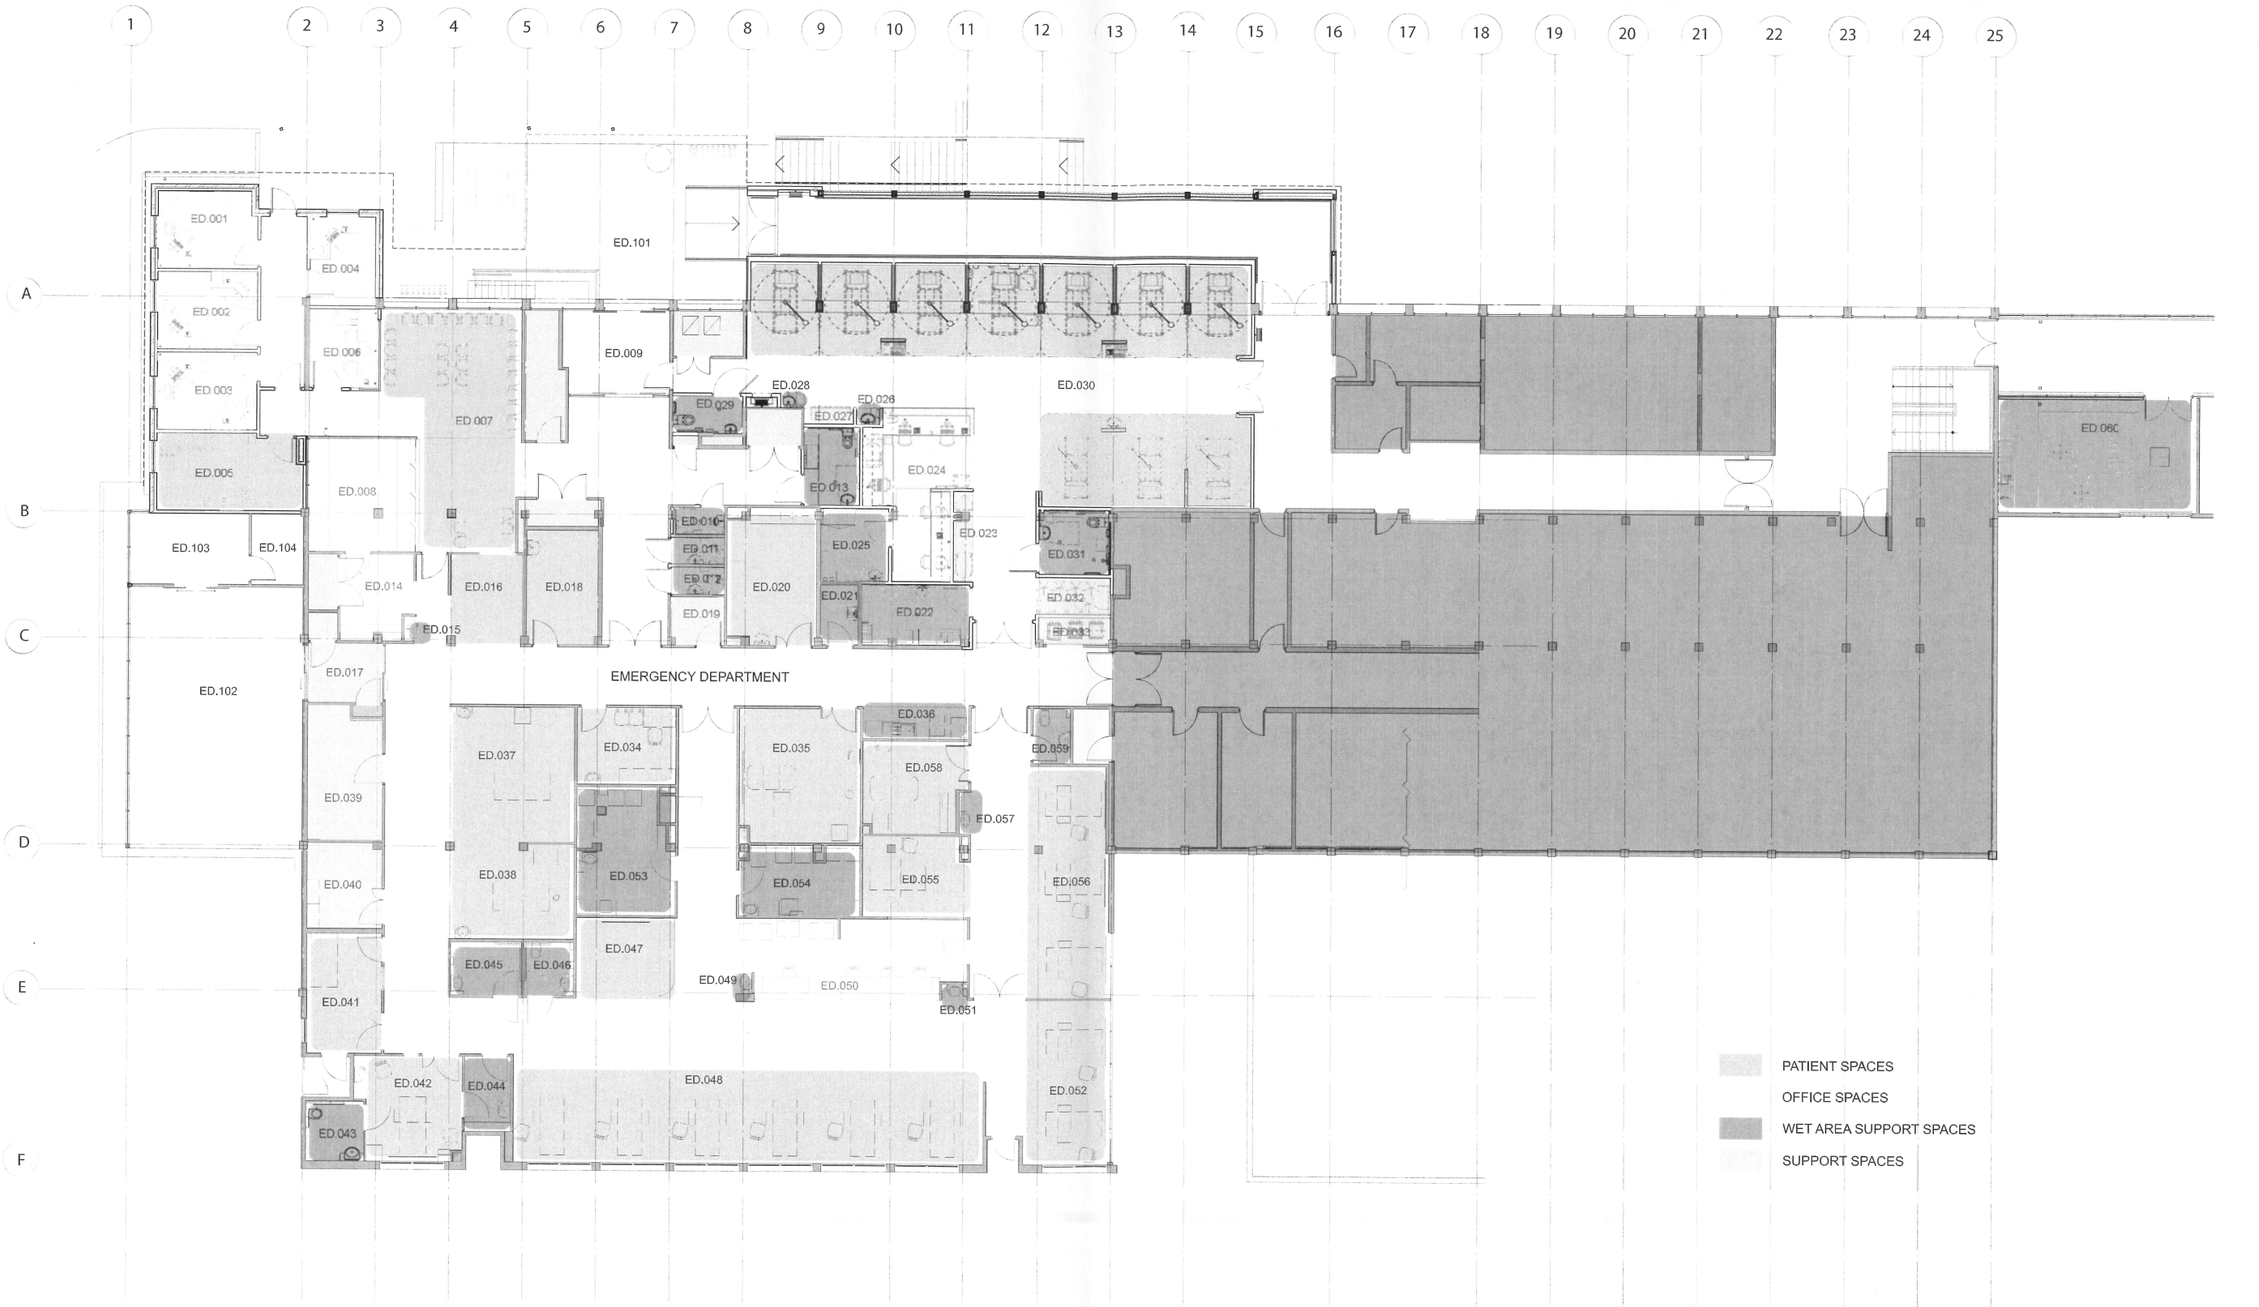EXISTING ROOM AUDIT - EMERGENCY DEPARTMENT PLAN