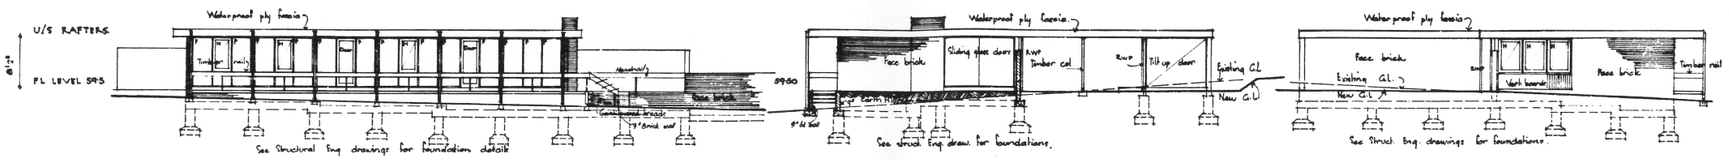

NORTH ELEVATION

WEST ELEVATION

EAST ELEVATION

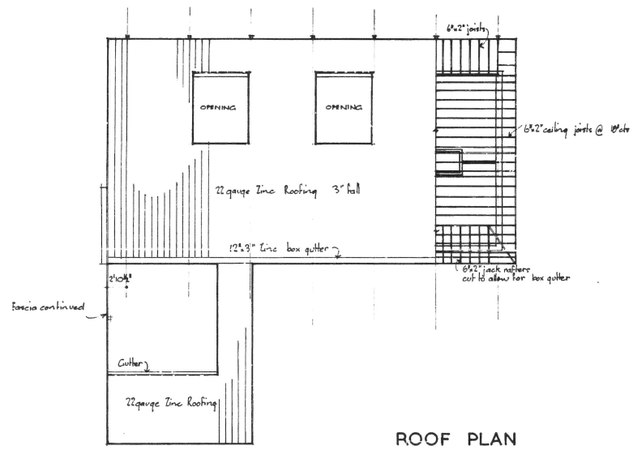

ROOF PLAN

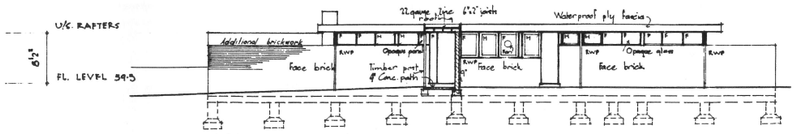

SOUTH ELEVATION

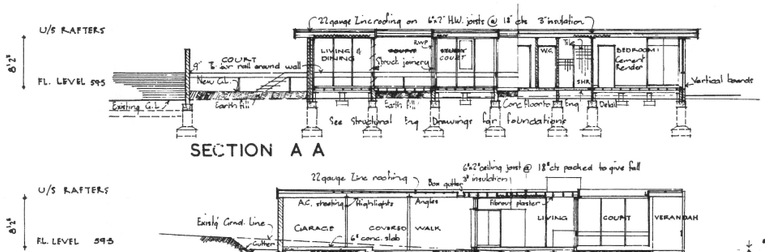

SECTION A A

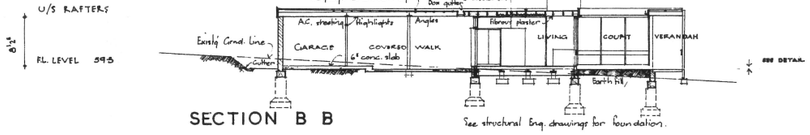

SECTION B B

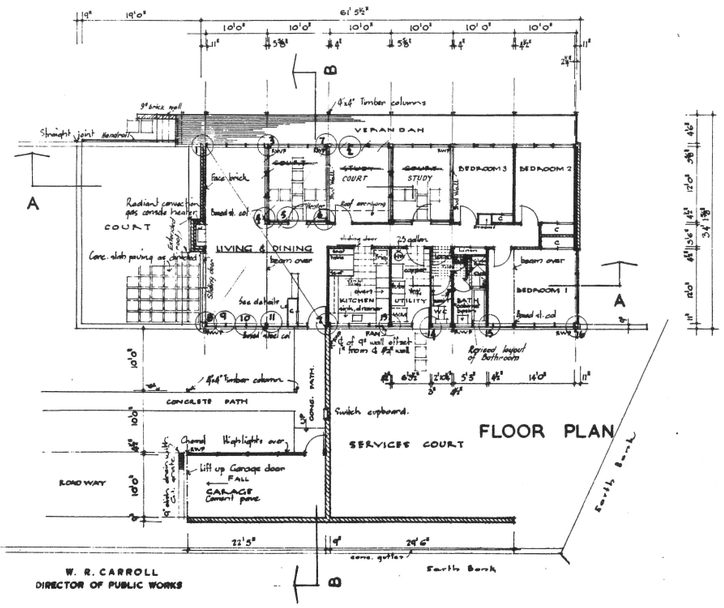

FLOOR PLAN

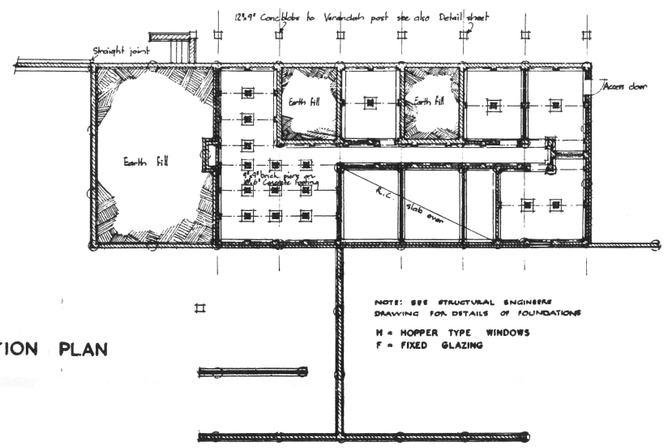

FOUNDATION PLAN

26.1.61.
GOVERNMENT ARCHITECT

DEPARTMENT OF PUBLIC WORKS N.S.W.

MONA VALE DISTRICT HOSPITAL STAGE 1

SENIOR RMO's RESIDENCE

PLANS
SECTIONS
ELEVATIONS

Scale	1/8 = ONE FOOT
Drawing no.	43
Number in set	153
Architect i.c. Metrop. office	V Vale 26.1.61
Design	C.W. & K.W.
Working drawing	R.M. & P.C.
Checked	
Contract Number	170/60
G.A.B. Number	1/49/61

PH 216/43

W.I.E. No. 7444

12" ON ORIGINAL